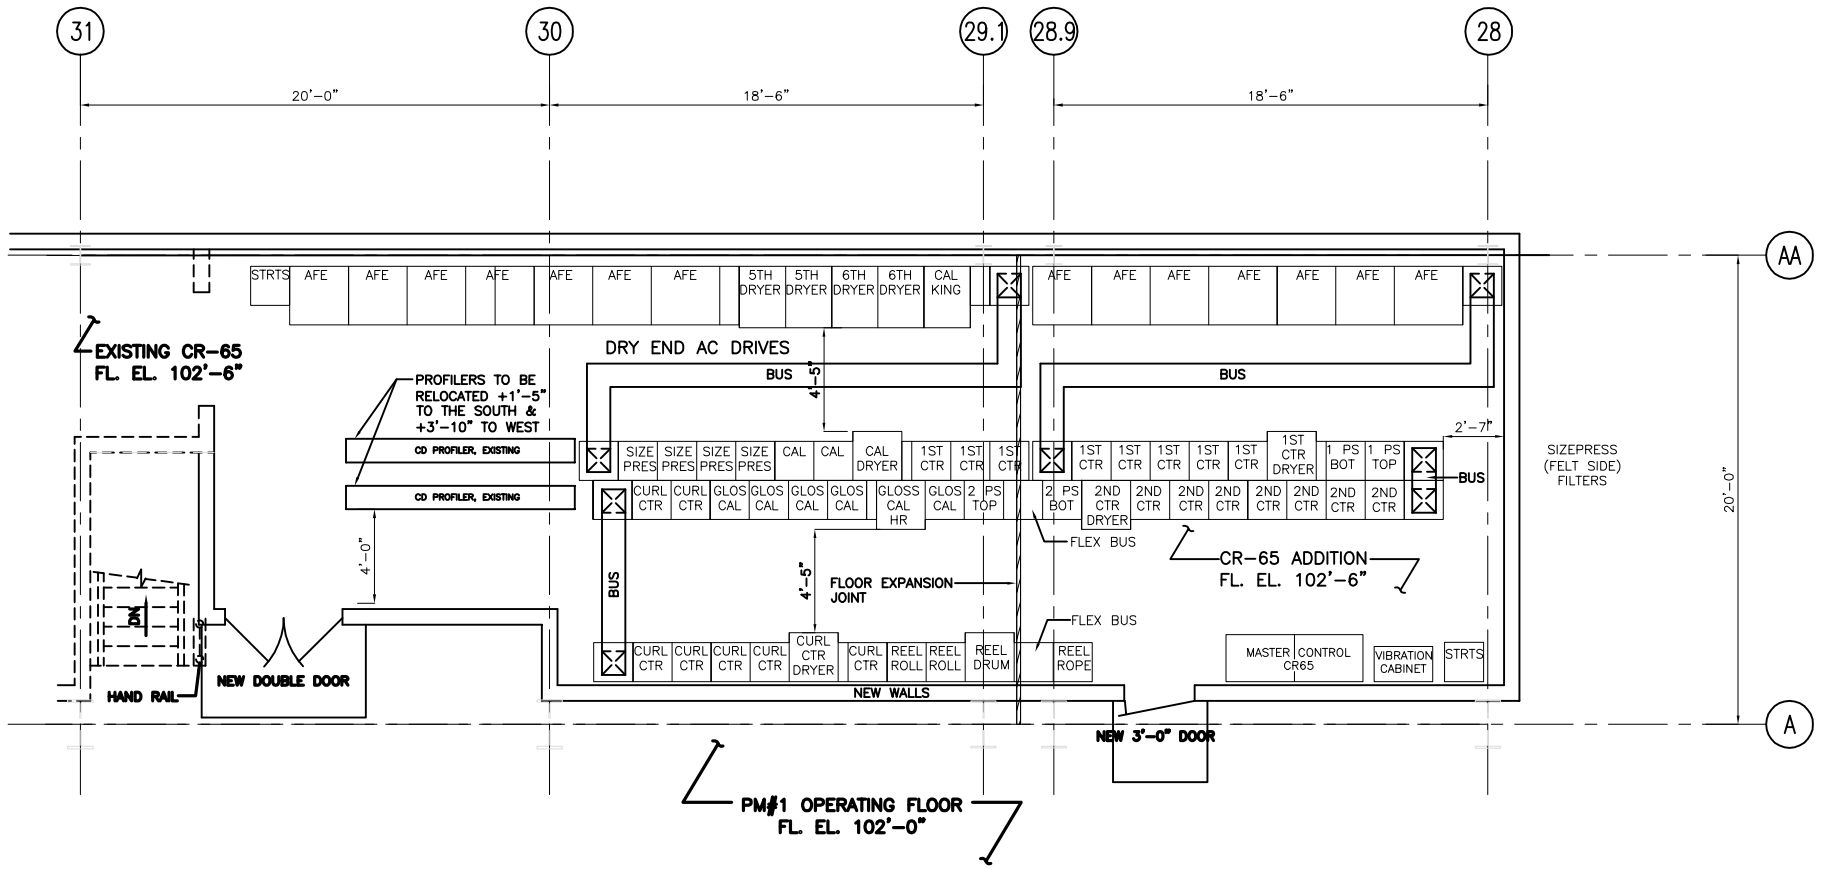

CR65 EXPANSION EQUIPMENT LAYOUT
FL. EL. 103'–?"

ALTERNATE ROCKWELL DRIVE LAYOUT 11/30/10

1/4" = 1'–0" (0, 4', 8', 12')

PLANT NORTH

NOTICE
THIS DRAWING AND THE INFORMATION HEREIN CONTAINED ARE THE PROPERTY OF MEADWESTVACO WHICH HAS FURNISHED THEM IN CONFIDENCE UPON THE UNDERSTANDING AND CONDITION THAT ALL PERSONS, FIRMS OR CORPORATIONS RECEIVING SUCH DRAWING AND INFORMATION SHALL BY THE ACT OF RECEIVING THEM BE DEEMED TO HAVE AGREED: TO MAKE NO COPY, DUPLICATION, DISCLOSURE, OR USE WHATSOEVER OF ALL OR ANY PART THEREOF EXCEPT AS EXPRESSLY AUTHORIZED BY MEADWESTVACO ; NOT TO GIVE, LEND OR OTHERWISE DISPOSE OF THIS DRAWING, AND TO RETURN THIS DRAWING PROMPTLY UPON REQUEST.

REV	JOB NUMBER	COST CENTER	BLDG NUMBER	DISCIP	DATE	DSGNR	CHKD BY	APPD BY	ISSUED FOR
A	16MP4901		PM #1	ELECT	11/XX/10	BAC	JMM	JMM	OPEN

PROJECT MGR. J. FEASTER

SEAL

SIGNATURE

DATE

CAD FILE NO: C–10–1017–1.DWG

JACOBS

JE JOB No: 16MP4901

JE DWG No: C–10–1017–1

MeadWestvaco
PRG/Engineering
Covington, VA

NO. 1 PM DRIVE UPGRADE ECR 65 EXPANSION OPERATING FLOOR EQUIPMENT LAYOUT

DATE 11/03/10 DSGNR BAC ENGR JMM ORIG. JOB 16MP4900

SIZE D | SCALE 1/4"=1'0" | DWG. NO. C–10–1017–1 | SHEET OF | REV B

CAD FILE NAME: C–10–1017–1.DWG